GENERAL NOTES:

1. THE EXISTING CONDITIONS SHOWN HEREON WERE TAKEN FROM THE PREVIOUS LAND DEVELOPMENT PLAN PREPARED BY MARTIN AND MARTIN INC., DTAED MARCH 2, 2009 AND LAST REVISED AUGUST, 2009. ACTUAL FIELD CONDITIONS MAY DIFFER FROM THESE DESIGN PLANS.

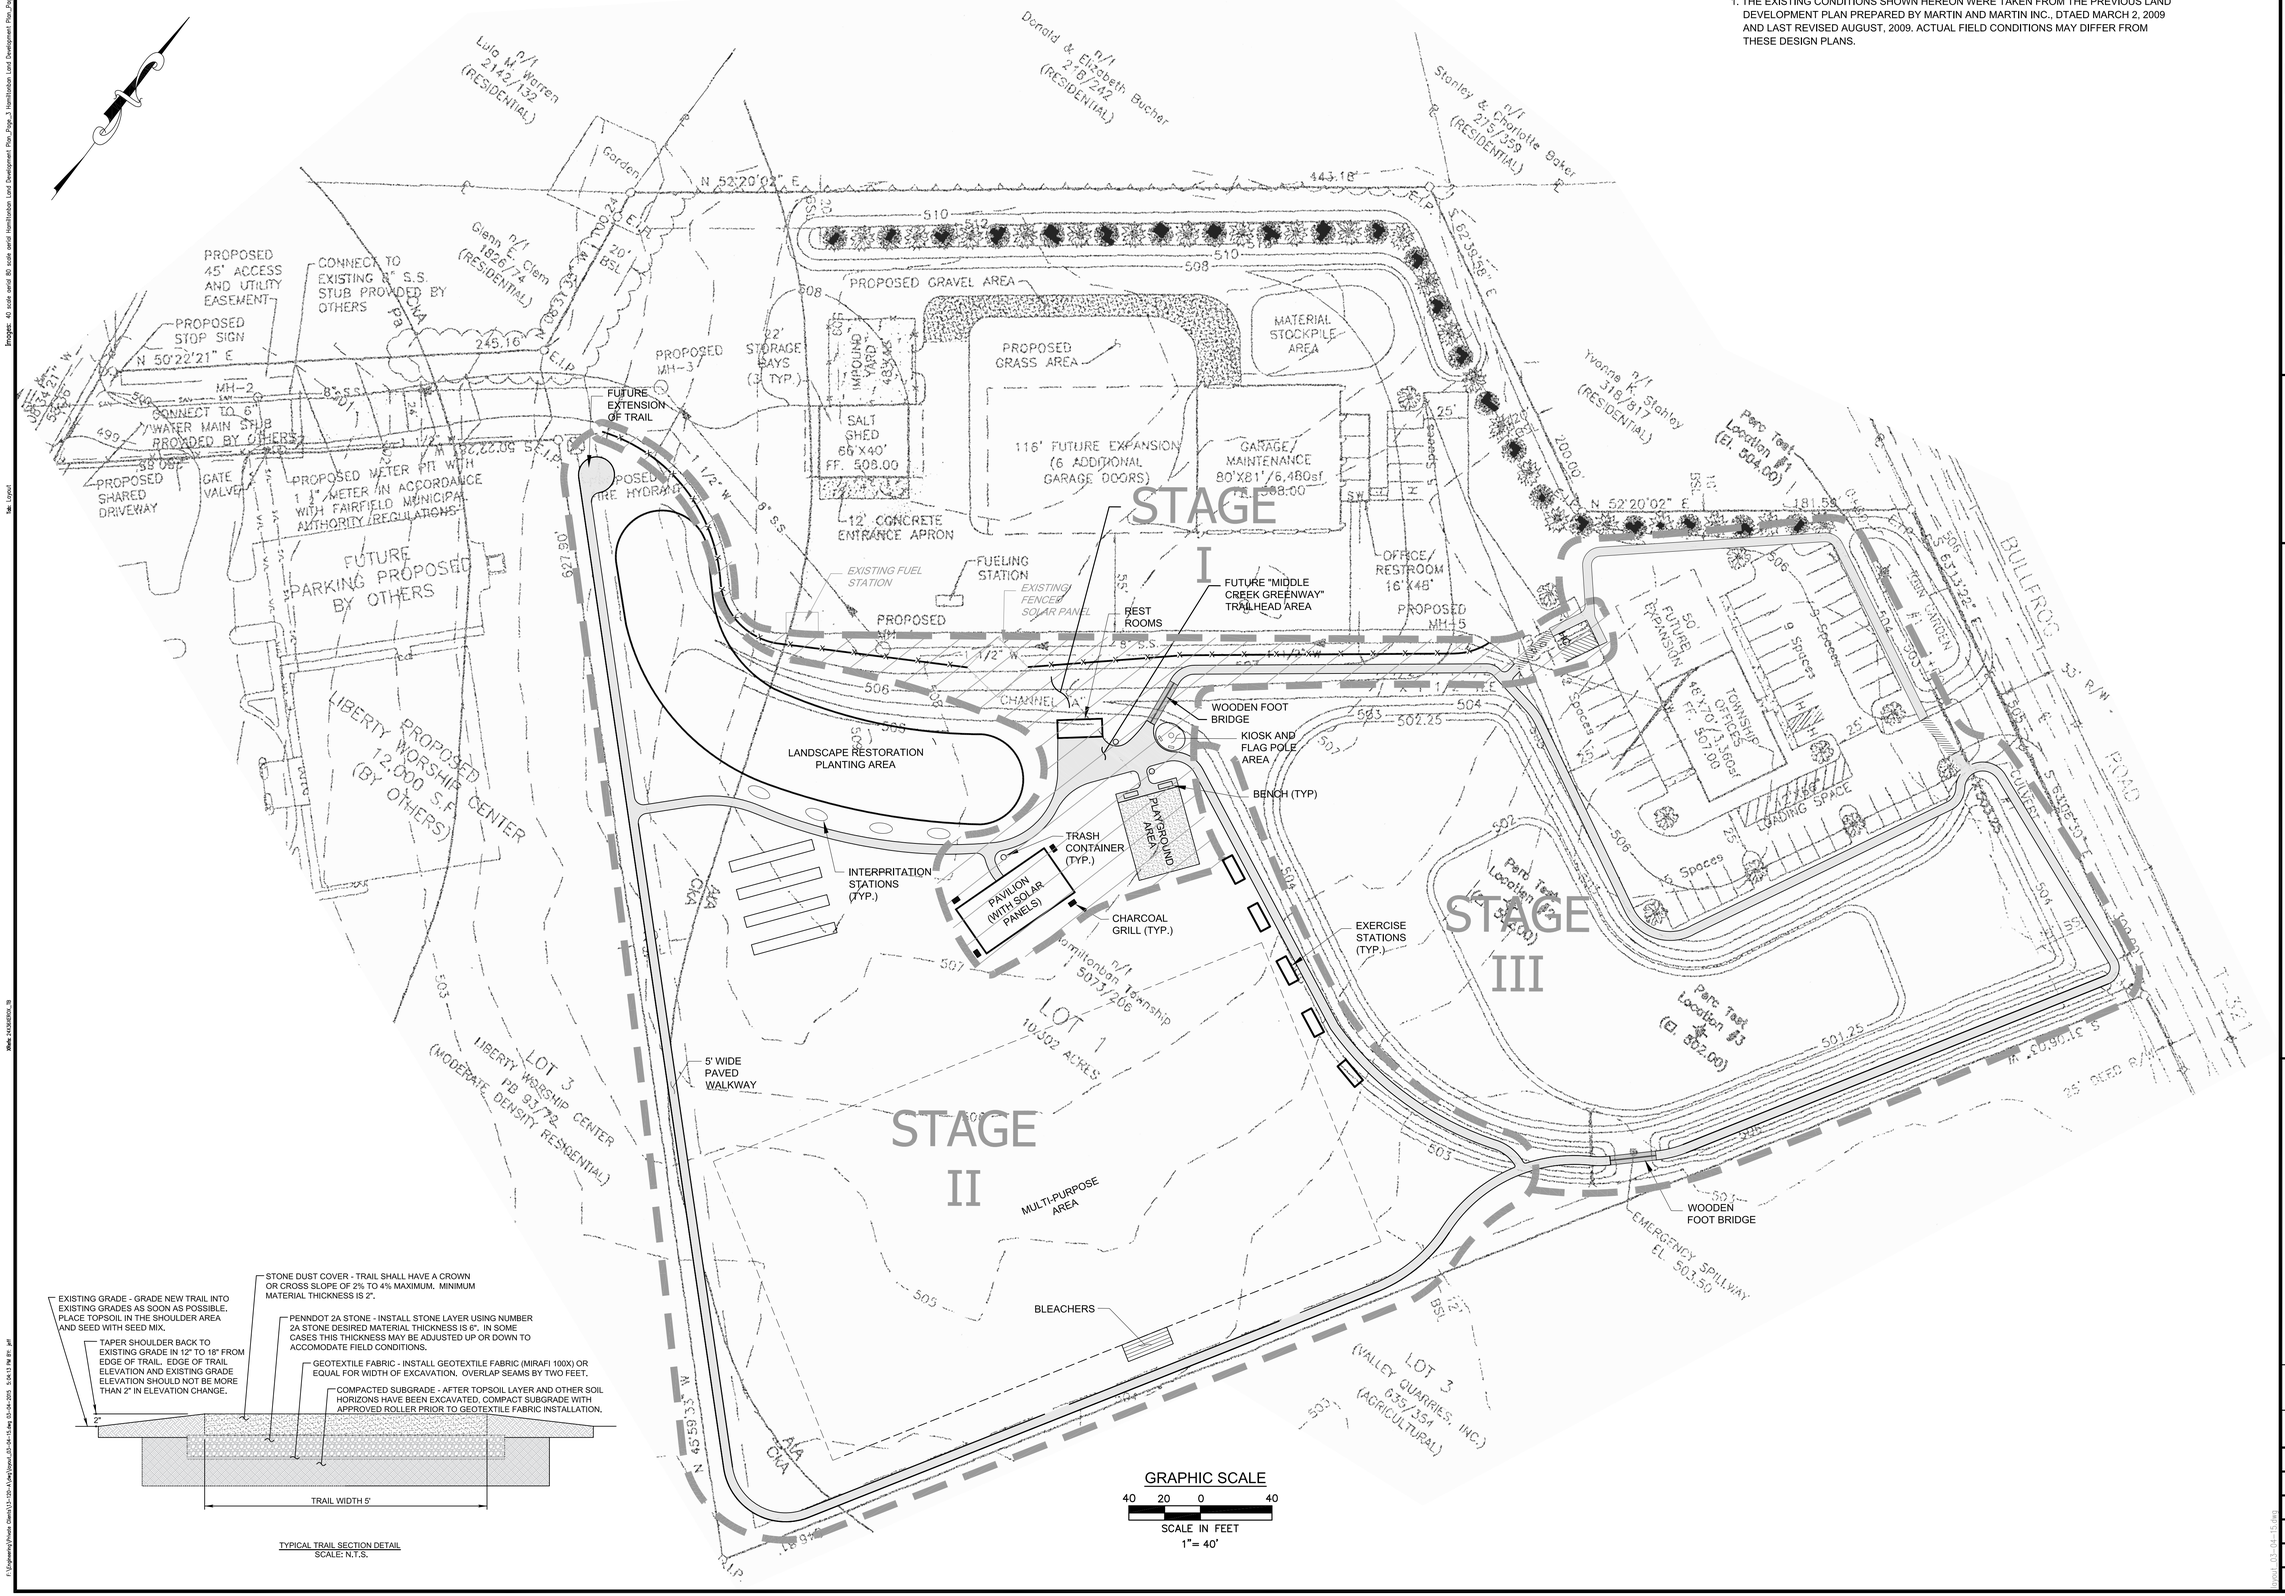

TYPICAL TRAIL SECTION DETAIL
SCALE: N.T.S.

143 Carlisle St.
Gettysburg, PA 17325
tel: (717) 339-0612
fax: (717) 339-0717

310 Market St.
Elysburg, PA 17824
tel/fax: (570) 672-2555

1 East Hanbisburg St.
Dillsburg, PA 17019
tel: (717) 502-0884
fax: (717) 502-0945

KPI TECHNOLOGY
CIVIL & ENVIRONMENTAL ENGINEERING CONSULTANTS
Knoebel, Picarelli, Inc.
www.kpitechnology.net
ENGINEERING
SURVEYING
PLANNING

HAMILTONBAN TWP. RECREATION AND PARKS

CONCEPTUAL LAYOUT PLAN

Hamiltonban Township — Adams County, PA

SKETCH PLAN

NO.	DATE	DESCRIPTION
#1	06/24/13	REVISED PER PRC COMMENTS
#2	03/04/15	REVISED PER TWP. COMMENTS

PROJECT NO.	13-120-A
DRAWN BY:	JTZ
DESIGNED BY:	JTZ
CHECKED BY:	
DATE:	05-06-13
SHEET:	1 OF 1